
DWG NO	
175374-01	(WIN)
175374-02	(ITA)

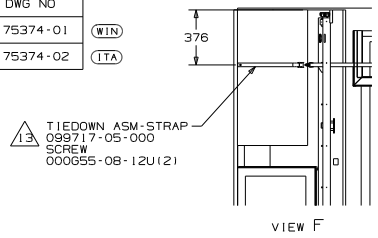

HEADER ASM-DOOR
171979-04-XXX
SCREW
G39-10-328(12)
G39-10-208(2)
DOOR ASM-SLIDING
153092-02-XXX
153092-12-XXX
TRACK-DOOR
145608-03-CHT
145608-19-CHT
SCREW
G67-10-10U(19)
SCREW
159755-01-CHT(2)
GUIDE-DOOR
138136-05-CHT
BLOCK
150983-01-CHT(2)
SPACER
10 132718-01-CHT(2)
SCREW
10 000039-10-48B(2)

(26K) (25D) CABINET ASM-OVHD,REAR,RH
173209-01-XXX
173209-02-XXX

CABINET ASM-WARDROBE,REAR
175391-01-XXX (21M)
175391-02-XXX (54E)
DOOR COMPL-WARDROBE,MIRRORED
170058-04-XXX

CABINET ASM-NIGHTSTAND,RH
173217-01-XXX (49A) (49C)
173215-01-XXX (48A) (48D)
COUNTERTOP ASM-NIGHTSTAND
170788-89-XXX (49A) (49C)
170788-91-XXX (48A) (48D)
PIPE COVER
169448-06-XXX

CABINET ASM-OVHD,LOUNGE
173073-01-XXX

CABINET ASM-OVHD,LOUNGE
172860-01-XXX

CABINET ASM-TABLE,PULLOUT
175457-01-XXX

CABINET ASM-ENGINE COVER
176891-01-XXX

CABINET ASM-BED,SLIDING
165980-01-XXX
BEDBOARD COMPL-KING
175084-02-XXX (49A) (49C)
175256-01-XXX (48A) (48D)
GAS SPRING INSTL
107821-02-000 (49A) (49C)
107821-03-000 (48A) (48D)

CABINET ASM-BED
173731-01-XXX

(49A) (49C) (48A) (48D) CABINET ASM-NIGHTSTAND,LH
173218-01-XXX
173216-01-XXX
COUNTERTOP ASM-NIGHTSTAND
170788-88-XXX
170788-90-XXX
(49A) (49C) (48A) (48D) CABINET ASM-PIPE COVER
169448-05-XXX

CABINET ASM-BATH
175388-01-XXX

PLATFORM ASM-SHOWER
137131-07-000

(32W) (32V) POCKET ASM-MONITOR PANEL
168087-05-XXX
168087-06-XXX

13 STORE FOLDING CHAIR IN CLOSET.

12 STORE TABLE LEAF IN UNDER BED.

11 STORE TABLE LEAF IN CABINET ASM-TABLE,STORAGE 171665-01-XXX.

10 CENTER SPACER AND SCREW ON DOOR TRACK ON BOTH ENDS FOR DOORSTOP.

9. ATTACH AFTER ALL BRACKETS AND COUNTERTOP HAVE BEEN INSTALLLED, CENTER TUBE ON BRACKET.

8 CENTER CABINET IN OPENING.

7 TWO SUPPORTS 74493-02-000 REQUIRED PER DOOR.

6. CATCH 93586-06-000, SCREW G11-07-08B(4), STRIKE 96586-05-000 REQUIRED PER CABINET DOOR.

5. PAD-FELT-3/8 DIA, 23320-01-000 REQUIRED PER CABINET DOOR.


4. SEE DRAWING 81512-01-000 FOR OVERHEAD CABINET DOOR INSTALLATION.


3 ALL ORDINATE DIMENSIONS ARE MEASURED FROM THE DATUM.

2. ALIGN WITH HINGE ON STOVE COVER.

1. "X" DENOTES DOOR HINGE LOCATION.

NOTES:

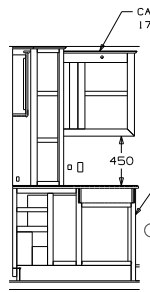

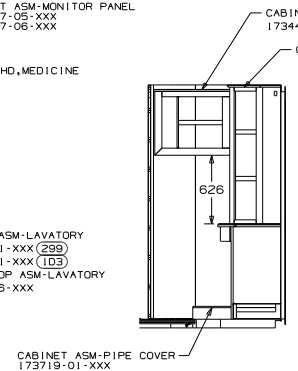

RELEASE	REV A	DATE 02--04--10	DWG NO 175374

REV	ZONE	REVISION RECORD	DATE	DFTR-ORIG
B	---	UPDATE BED FEATURE CALLOUTS	3/01/10	4589
C	---	PILOT CHANGES	04-13-10	6567-4589
D	SHT3	CHANGED HAMPER DOOR	05-07-10	4589
E	SHT4	CHG'D GALLEY OVHD DOORS	05-21-10	4589
F	---	CHANGED REFRIGERATOR INSERTS	08-15-10	2183-2553
G	S3D3	ADD VENT KIT TO MICROWAVE	08-24-10	9019-2553
H	---	CHG REFRIG INSTL; ADDED SCREW CALLOUTS	08-16-10	6567-9613
J	---	ADDED 21R OPTION AND INFO	08-19-10	4799-2646
K	S3B6	REFRIGERATOR INSTL 180035-07 WAS 177840-05-000	09-14-10	7487-9941
L	SHT4	ADD MISSING FEATURE NOTES 21R	09-23-10	2646
M	SI	ADD VIEW F (099717-05-000 TIEDOWN AND SCREW 000655-08-12U(2))	10-04-10	7487-5485
N	---	REMOVE BRACKET 177642-01-CHT	10-08-10	2646
P	---	CHG REFRIGERATOR INSTL.	10-14-10	6567-2553
R	---	REMOVED TAPE-UHMW, 156015-01	11-16-10	6567-9941

(13D) MICROWAVE WITH RANGE FAN
(48A) BED-QUEEN, INNERSPRING
(596) CABINET-MEDICINE
(44A) COUNTERTOP-LAMINATE-BATH
(79W) REFRIGERATOR-4 DOOR
(132) RANGE TOP 3-BURNER
(13C) MICROWAVE/CONVECTION OVEN
(44E) COUNTRTOP-SOL.SURFACE-GALLEY
(21W) DINING/BUFFET/TV
(54E) WASHER/DRYER
(21M) WASHER/DRYER PREP
(25D) STEREO SYSTEM/W/CD/DVD REAR
(26K) REAR STEREO SYSTEM WITHOUT
(265) CODES/STDS-CSA/CMVSS
(181) CODES/STANDARDS-USA

(21R) DINING/BUFFET/POWERED TV
(14W) DINETTE
(141) DINETTE-EXTENDABLE TABLE/CHR
(ITA) ITASCA ONLY
(WIN) WINNEBAGO ONLY
(48D) BED-QUEEN, AIR SLEEP SYSTEM
(103) ENT CTR EXT W/TV/DVD
(105) ENT CTR EXT W/CD
(49C) BED-KING,AIR SLEEP SYSTEM
(49A) BED-KING, INNERSPRING
(32W) GENERATOR-START,AUTO SYSTEM
(32V) GENERATOR-START,AUTO SYS W/O

COPYRIGHT 2010 WINNEBAGO INDUSTRIES, INC.

DFTR J.MORITZ	ORIG. DATE 02/02/10
CHKR CABINET GROUP	ALL DIMENSIONS ARE IN MILLIMETERS
P.E. B.ARENHOLZ	
M.E. D.POWERS	FIRST USED 11 P34Y
DSNR C.WAGLER	

UNSPECIFIED TOLERANCES ARE: WHOLE DIM (X) : 1.5; ONE-PLACE (X.X) : 0.8; TWO-PLACE (X.XX) : ; ANGLE : ; THIRD ANGLE PROJECTION

MATERIAL:

DO NOT SCALE DRAWING


REFER TO ES0018 FOR FASTENER TIGHTENING GUIDELINES


TITLE: FLOOR PLAN-CABT. & APPL

SHEET 1 OF 5 | PART NO 175374 | REV R


REF 172856 N 1

DWG NO 175374

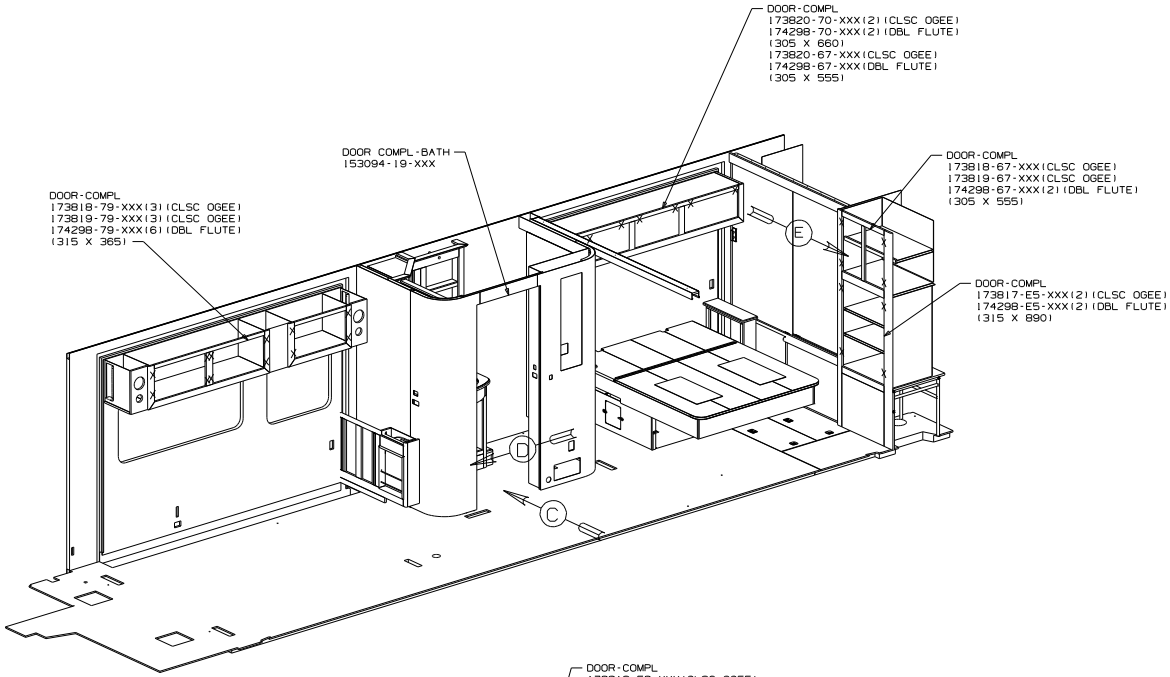


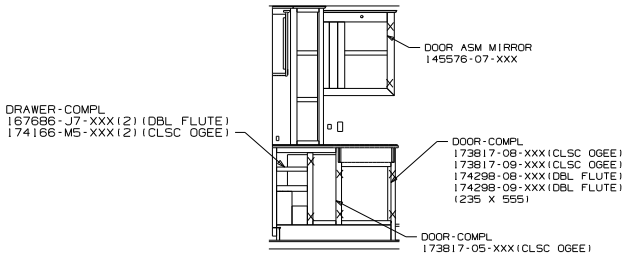

VIEW C

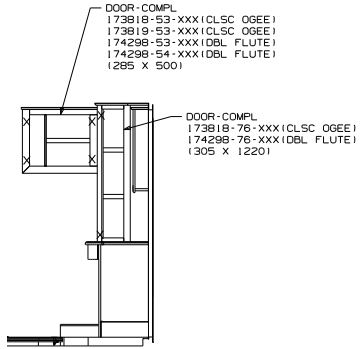


VIEW D

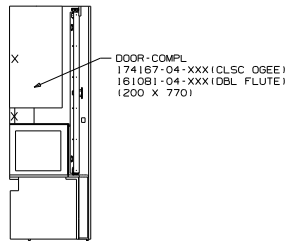

VIEW E

FIRST USED	11 P34Y
	DO NOT SCALE DRAWING
TITLE:	FLOOR PLAN-CABT. & APPL
SHEET 2	PART NO 175374 REV R

DWG NO 175374

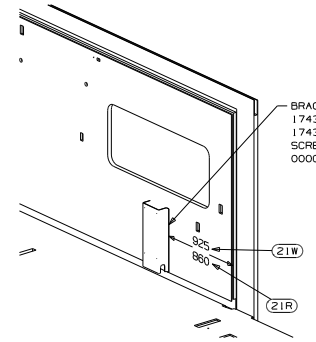

CABINET ASM-COVER,SLIDE LOCK
173815-01-XXX

COUNTERTOP ASM-MISC WOOD
170788-93-XXX

OVEN-MICROWAVE W/HOOD
119267-17-CHT (13C)
119267-15-CHT (13D)
KIT-VENT
119267-14-000 (13D)
MICROWAVE INSTL
141759-21-000

CABINET ASM-TV,BEDROOM
(26K) 173178-01-XXX
(25D) 173178-02-XXX

CABINET ASM-HAMPER
(WIN) 173734-05-XXX
(1TA) 173734-06-XXX

CABINET ASM-OVHD,GALLEY
173037-01-XXX

CABINET ASM-SHELF,GALLEY
173825-01-XXX

CABINET ASM-PIPE COVER
173597-01-XXX (14W)
173597-02-XXX (21W) (21R)

CABINET ASM-DRESSER
167070-01-XXX
COUNTERTOP ASM-DRESSER
170788-92-XXX

PANEL COMPL-ENGINE COVER
163615-01-XXX(2)

CABINET ASM-OVHD,DINETTE
173049-01-XXX (21W) (21R)
173049-02-XXX (14W)

CABINET ASM-REFRIGERATOR,4DR
176107-01-XXX
CABINET ASM-PANTRY,SLIDE
153343-02-XXX
CABINET ASM-PANTRY,SLIDE
153343-04-XXX

CABINET ASM-TABLE,STORAGE
(21W) 171665-01-XXX
(21R) 171665-02-XXX
LIFT-TV
(21W) 172862-02-CHT
(21R) 172862-03-CHT
BRACKET-SUPPORT,TV
174341-01-CHT
COUNTERTOP ASM-MISC WOOD
170788-86-XXX
TABLE ASM-DINING 11
167199-04-XXX
SUPPORT ASM-TABLE
153362-08-CHT
SCREW
G39-08-12T(4)
BOLT
C26-04-10B(4)
NUT
D39-04-00B(4)
(TV BRACKET TO LIFT)
CLIP-RETAINER 9
174519-01-CHT(2)
(USED TO ATTACH TUBE TO TV BRACKET)
TUBE-W/ HOLES 9
149811-04-CHT
BRACKET-STABILIZER
(SEE CABINET ASM)


8 (21R) (21W)

REFRIG-4 DOOR W/ICE
(79W) 125242-06-CHT
REFIGERATOR INSTL
177840-06-000
TRAY-REFRIGERATOR
145670-01-CHT
INSERT-REFRIG
174147-81-XXX(2)
174147-91-XXX(2)
LEVEL
054450-01-000

RANGE
135065-03-CHT (181)
135065-04-CHT (265)
(132) BRACKET-TIEDOWN
106936-64-CHT
106936-65-CHT

RANGE-W/OVEN
(13G) 151297-02-CHT (181)
151297-03-CHT (265)
BRACKET-TIEDOWN
136382-49-CHT
136382-39-CHT

CABINET ASM-GALLEY
176108-01-XXX (132)
176108-02-XXX (13G)
(44E) COUNTERTOP ASM
173001-01-XXX
COVER-STOVE TOP
161674-11-XXX
161674-12-XXX

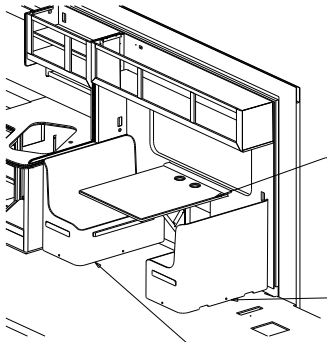


(14W) DINETTE

(141) DINETTE-EXTENDABLE TABLE/CHR


FIRST USED	11 P34Y
	DO NOT SCALE DRAWING
TITLE:	FLOOR PLAN-CABT. & APPL
SHEET 3	PART NO 175374 REV R

DWG NO 175374

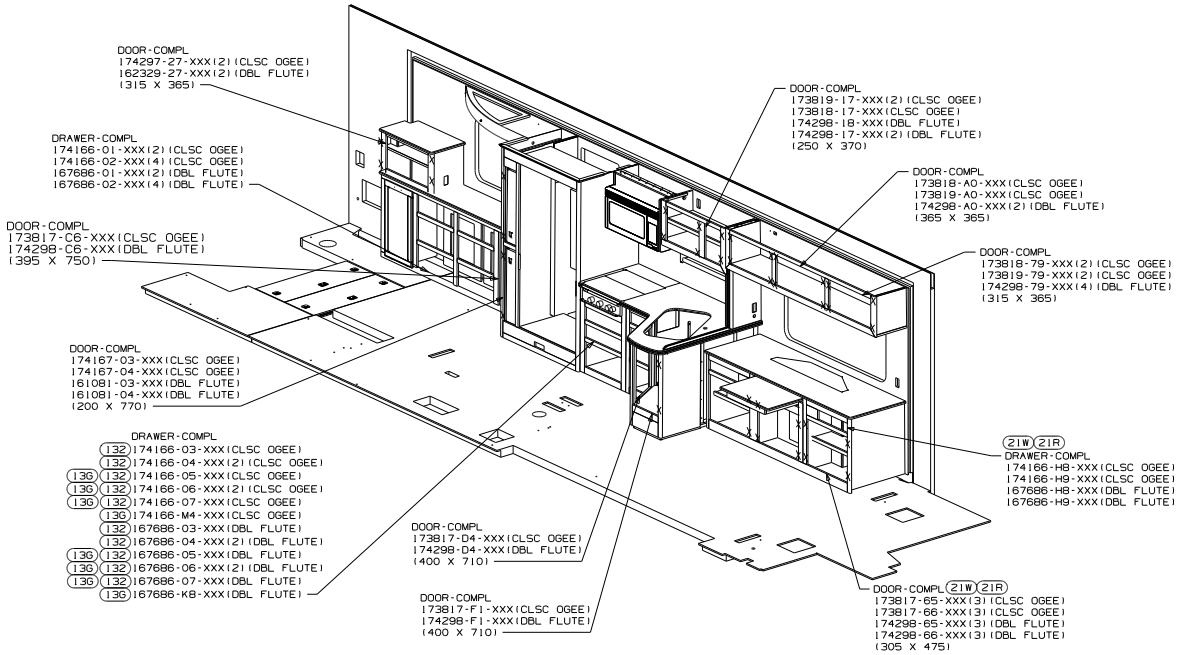

FIRST USED	11 P34Y
	DO NOT SCALE DRAWING
TITLE:	FLOOR PLAN-CABT. & APPL
SHEET 4	PART NO 175374 REV R

DWG NO 175374

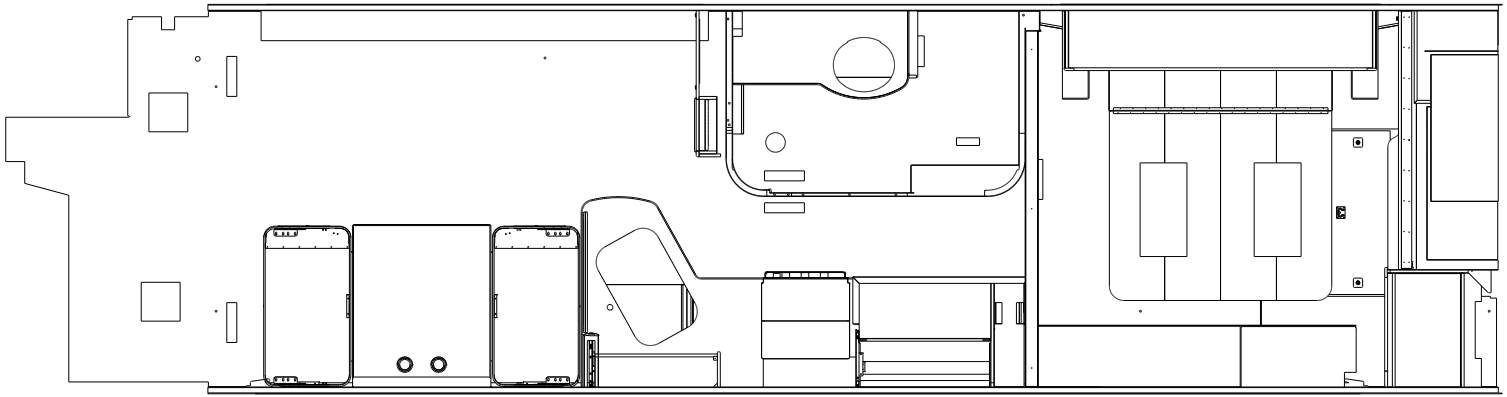

FIRST USED	11 P34Y
	DO NOT SCALE DRAWING
TITLE:	FLOOR PLAN-CABT. & APPL
SHEET 5	PART NO 175374 REV R